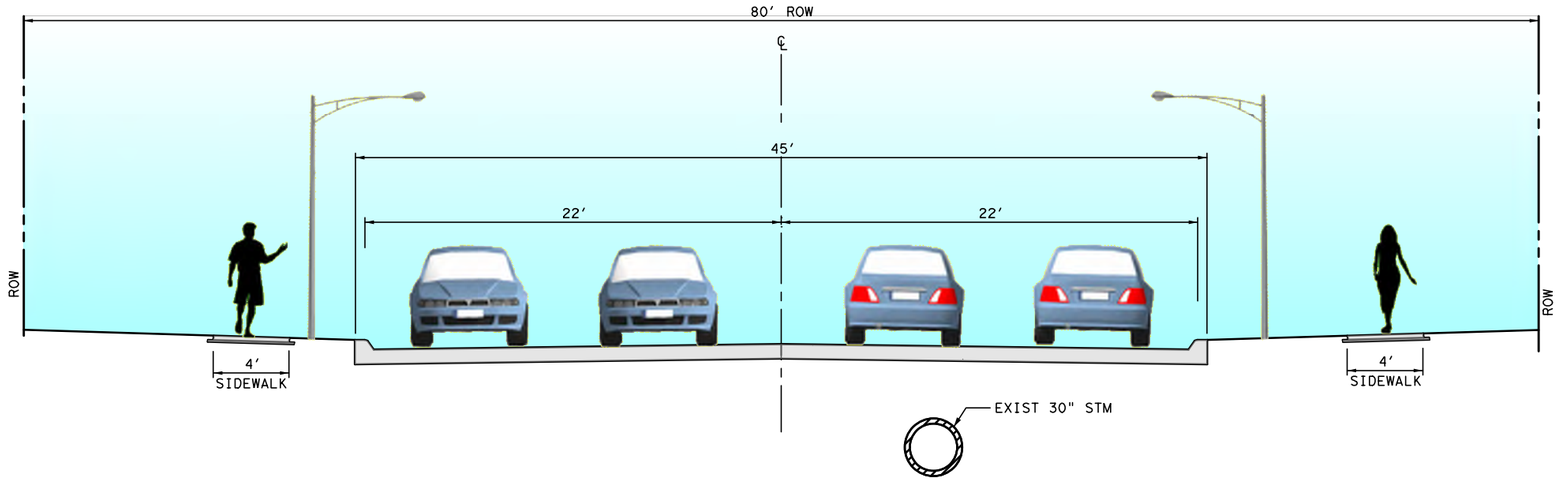

EXISTING SECTION AT W43RD NEAR SUE BARNETT

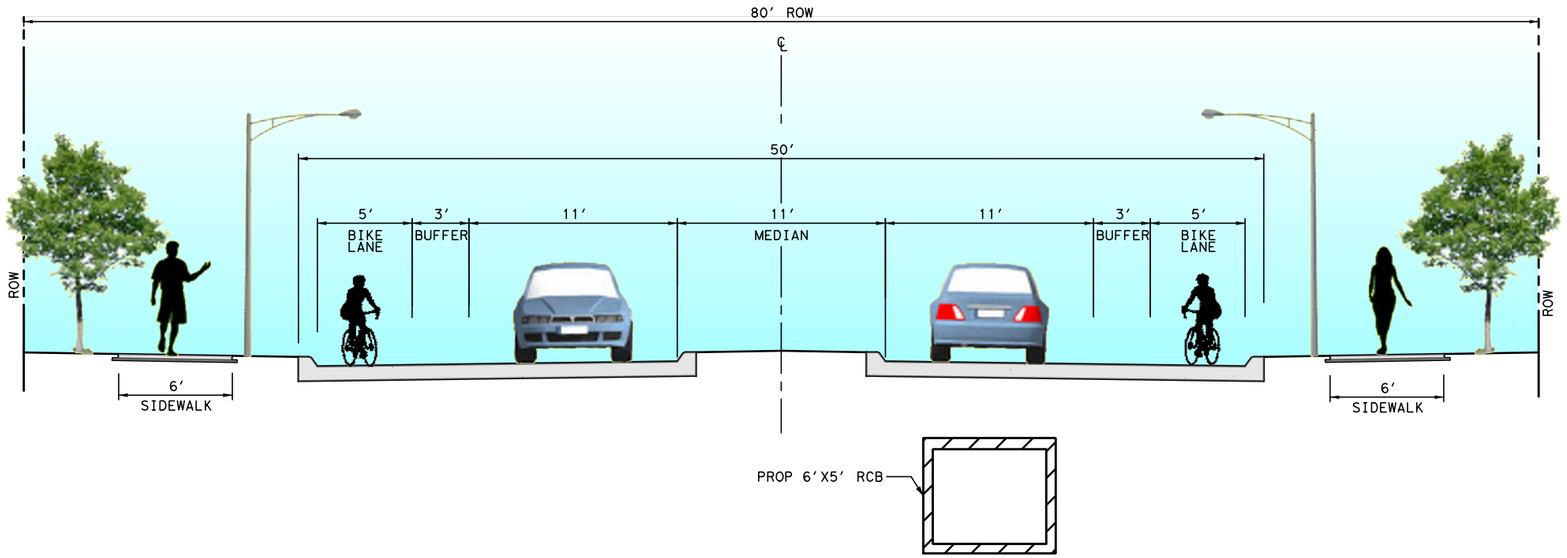

PROPOSED SECTION AT W43RD NEAR SUE BARNETT

DATE: 8/28/2020 10:06:34 AM
RV05020-1001999\1001994.03\04_DOCUMENTS\ENGINEERING\CADD\EXHIBITS\PUBLIC MEETING 07-30-2020\Typical Sections\Typical Section Experiment-04.dgn

HOUSTON PUBLIC WORKS

PGAL
TBPE REG. NO. F-2742
3131 BRIARPARK, SUITE 200
Houston, Texas 77042
Phone (713) 622-1444
Fax (713) 968-9333

SURVEYED BY: LANDTECH
FB NO. P-5576

CITY OF HOUSTON
HOUSTON PUBLIC WORKS

GARDEN OAKS AND SHEPHERD PARK (EAST) DRAINAGE AND PAVING SUBPROJECT 1

WBS NUMBER
M-410022-0001-2
DRAWING SCALE
CITY OF HOUSTON PM
CATHERINE GOFORTH, P.E.
SHEET NO. OF